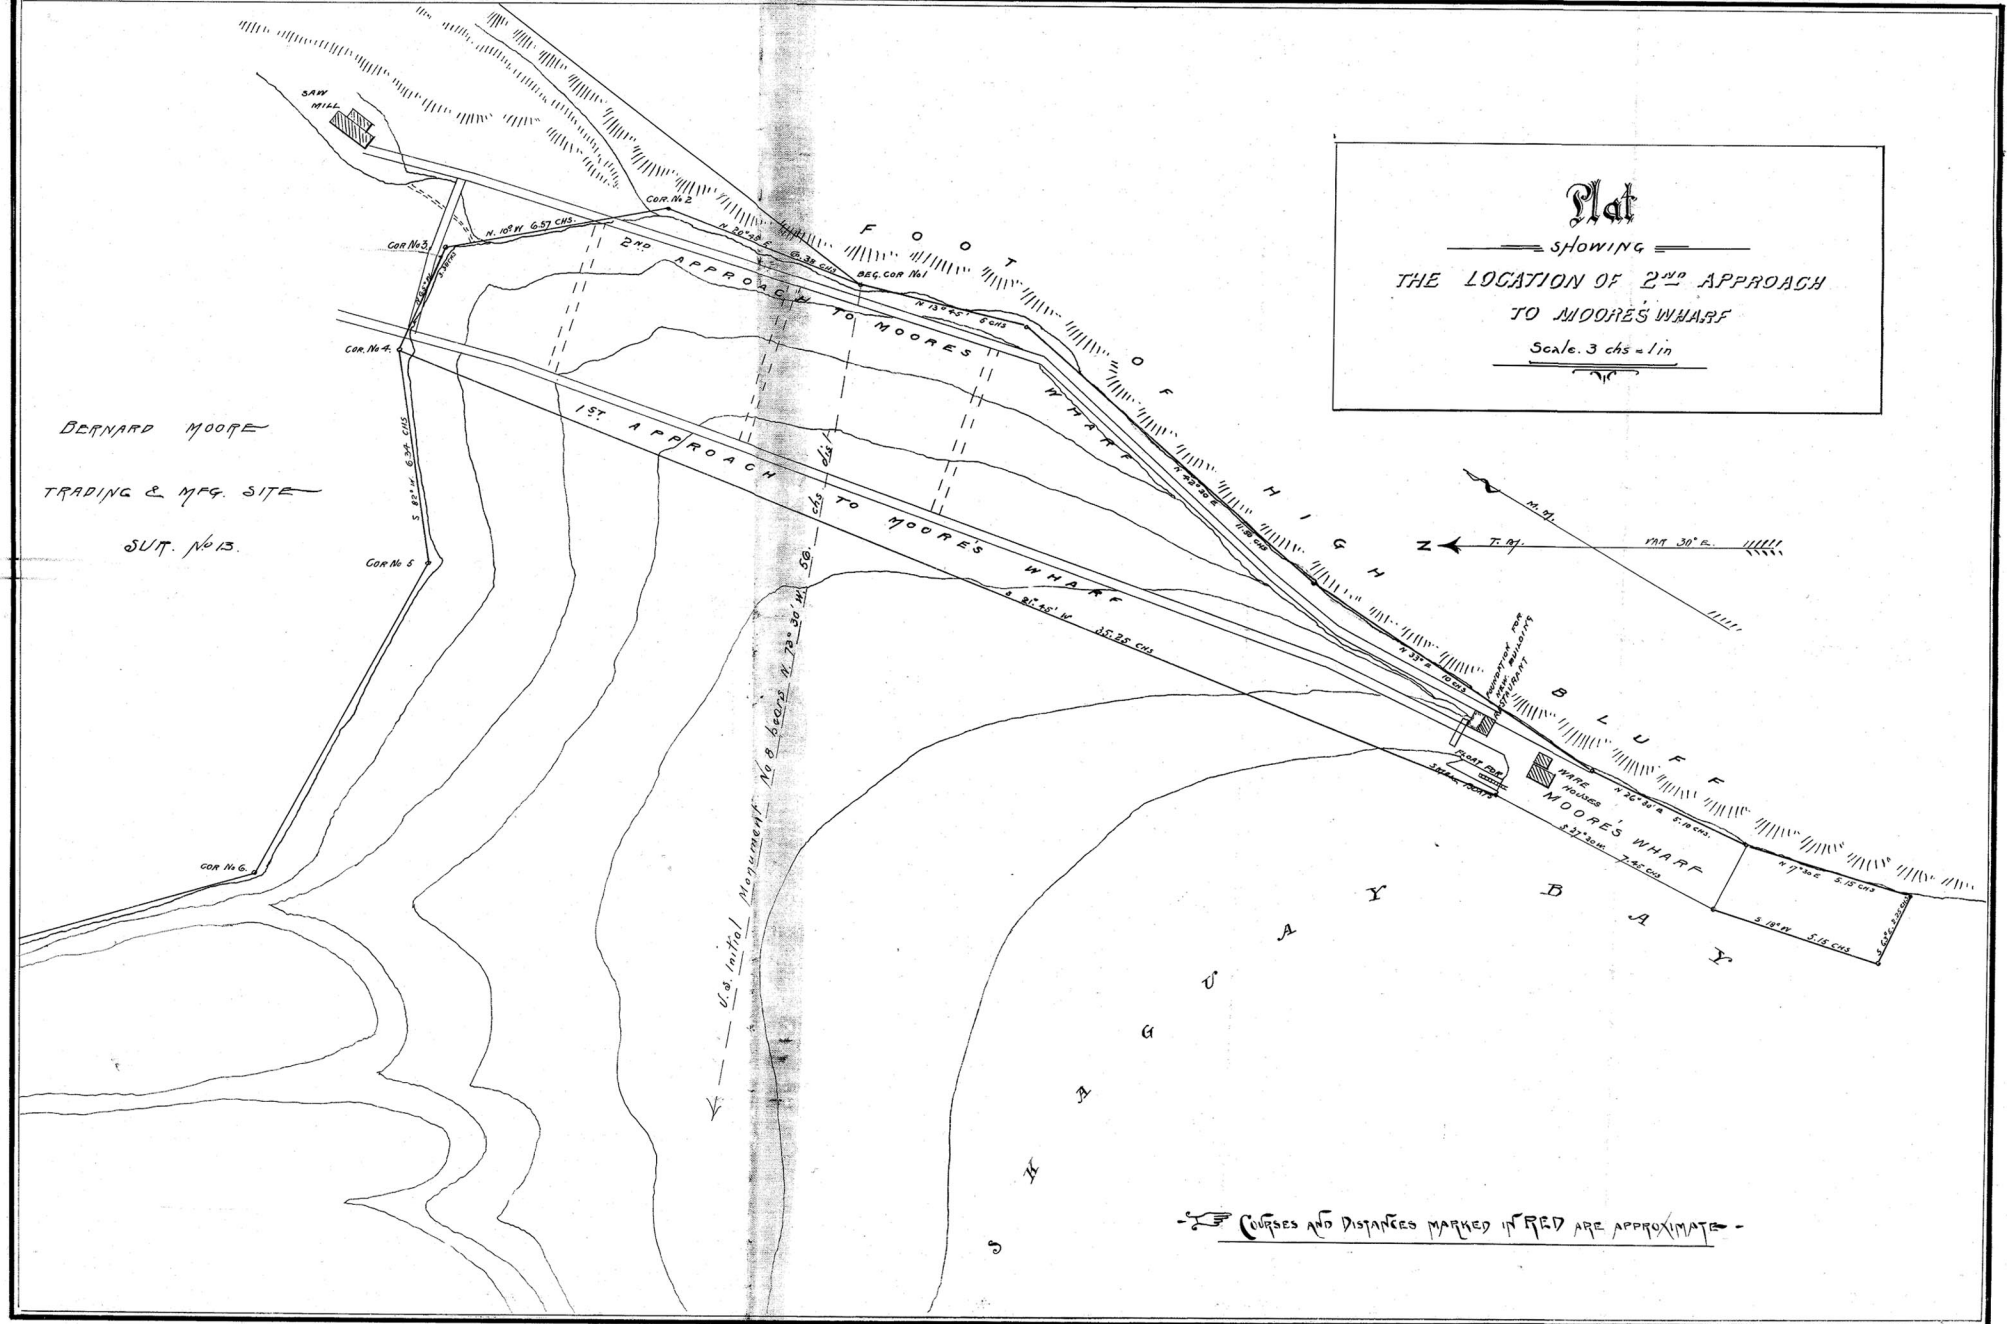
Plat
SHOWING
THE LOCATION OF 2ND APPROACH
TO MOORE'S WHARF
Scale. 3 chs = 1 in
BERNARD MOORE
TRADING & MFG. SITE
SUR. No 13.
SAW MILL
COR. No 2
COR. No 3
COR. No 4
COR. No 5
COR. No 6
N. 10° W. 6.57 CHS.
N 20° 48 E 6.38 CHS
BEG. COR No 1
N 13° 45' 6 CHS
N 42° 30 E 11.50 CHS
N 33° E 10 CHS
N 26° 30' E 5.10 CHS.
N 17° 30 E 5.15 CHS
S 18° W 5.15 CHS
S 27° 30 W. 7.45 CHS
S 21° 45' W 35.25 CHS
S 82° W 6.34 CHS
2ND APPROACH TO MOORES WHARF
1ST APPROACH TO MOORES WHARF
FOOT OF HIGH BLUFF
U.S. Initial Monument No 8 bears N. 73° 30' W. 56 chs dist
FOUNDATION FOR NEW BUILDING RESTAURANT
FLOAT FOR SMALL BOATS
WARE HOUSES
MOORE'S WHARF
SHAGUAY BAY
N
T. M.
VAR 30° E.
M. M.
COURSES AND DISTANCES MARKED IN RED ARE APPROXIMATE